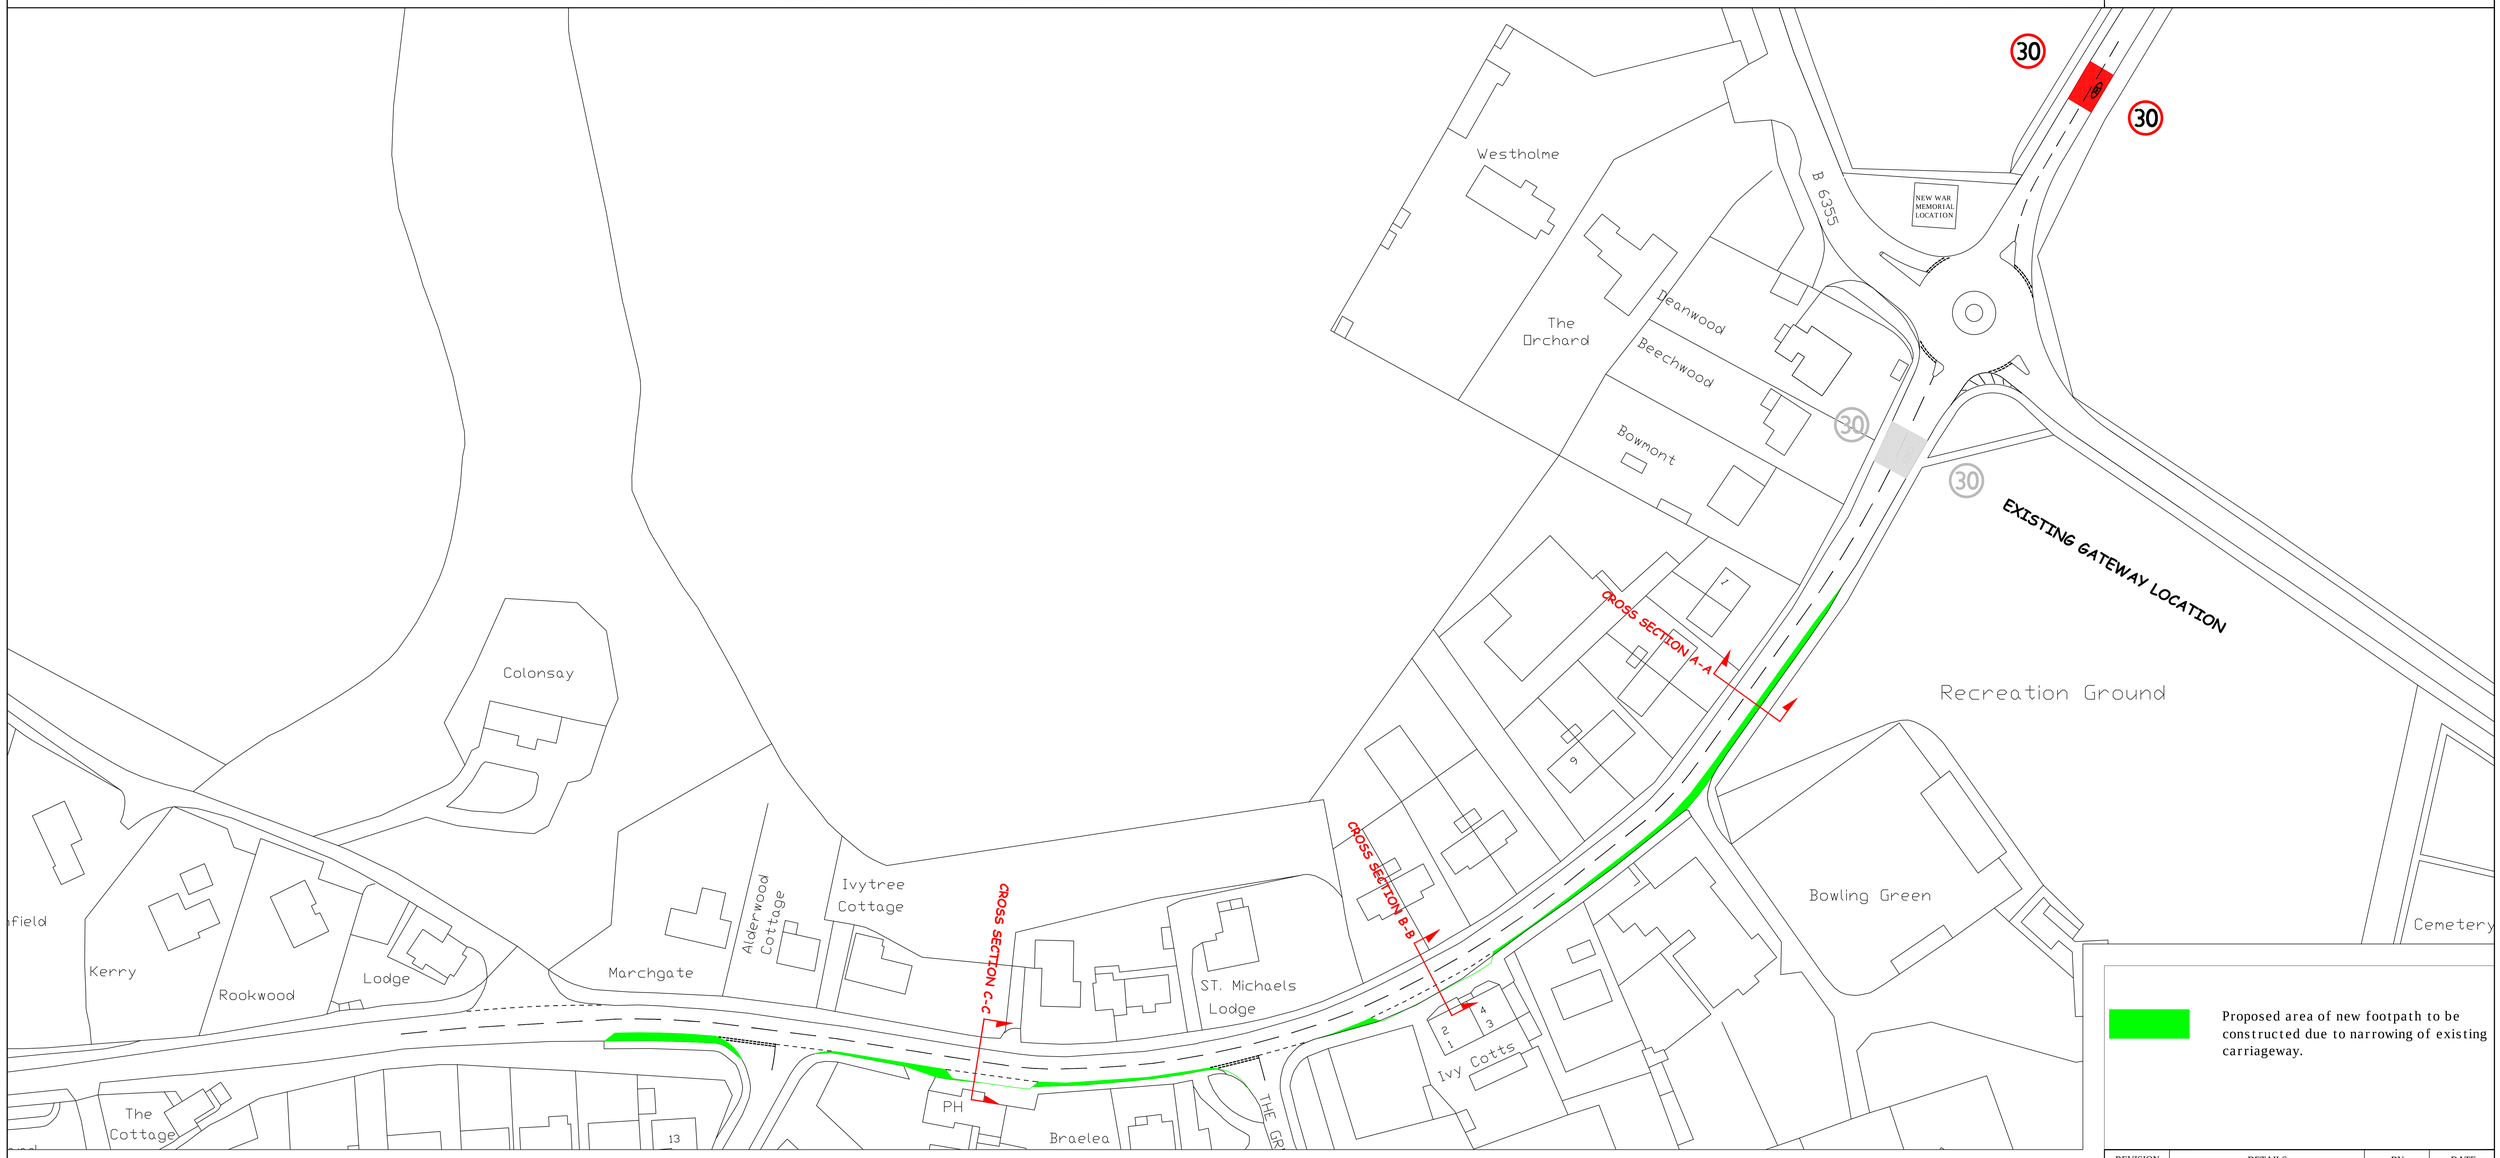

Proposed area of new footpath to be constructed due to narrowing of existing carriageway.

CROSS SECTION A-A

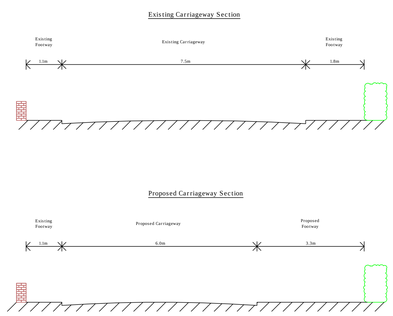

CROSS SECTION B-B

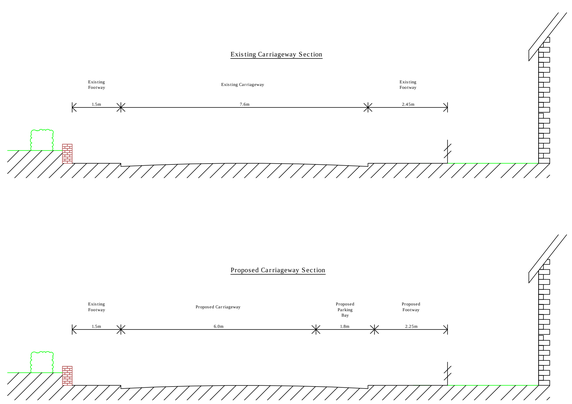

CROSS SECTION C-C

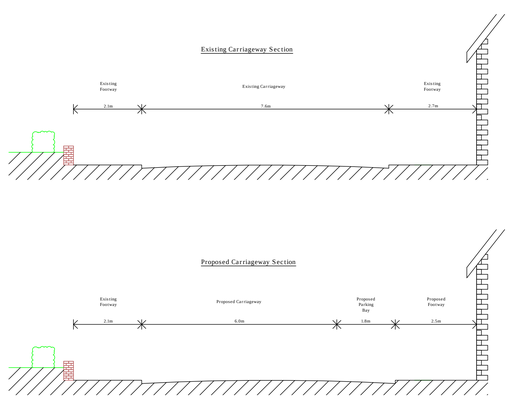

REVISION	DETAILS	BY	DATE

East Lothian Council
Department of Environment
Transportation Division
Road Network Management
John Muir House
Haddington
East Lothian
EH41 3HA
Tel: 01620 827827

East Lothian Council

PROPOSED ROAD SAFETY IMPROVEMENTS
A6093 MAIN STREET
PENCAITLAND
EAST LOTHIAN

Date: 03/12
Scale: 1:500
Client: n/a

Cad filename: revdate
Drawn by: SW
Checked by: SAB

DRG. NO. 001

This map is based upon Ordnance Survey material with the permission of Ordnance Survey on behalf of the Controller of Her Majesty's Stationary Office Ê Crown copyright. Unauthorised reproduction infringes Crown copyright and may lead to prosecution or civil proceedings. East Lothian Council 1000 23381 (2004)